01
A-1
CONCEPTUAL SITE PLAN
SCALE: 3/32" = 1'-0"

1758 2ND STREET

Located in:
PISCATAWAY, NJ

1824 Route 70
Southampton, NJ 08088
Tel. 609-375-8828
Fax 609-751-9906
mail@RocklandEng.com

ROCKLAND
DESIGN & ENGINEERING

REV.	DATE	ISSUE	REMARK

PROJECT NUMBER:

This document is the exclusive property of Rockland Engineering. The document and the information it contains may not be reproduced or used for other than the specific project for which it was prepared without the explicit consent of Rockland Engineering.

SHEET TITLE:
CONCEPTUAL SITE PLAN

SHEET NUMBER:	A-1
SCALE:	AS SHOWN
DESIGNED BY:	HM
CHECKED BY:	LPH
FILENAME:	
DATE:	11/14/2022

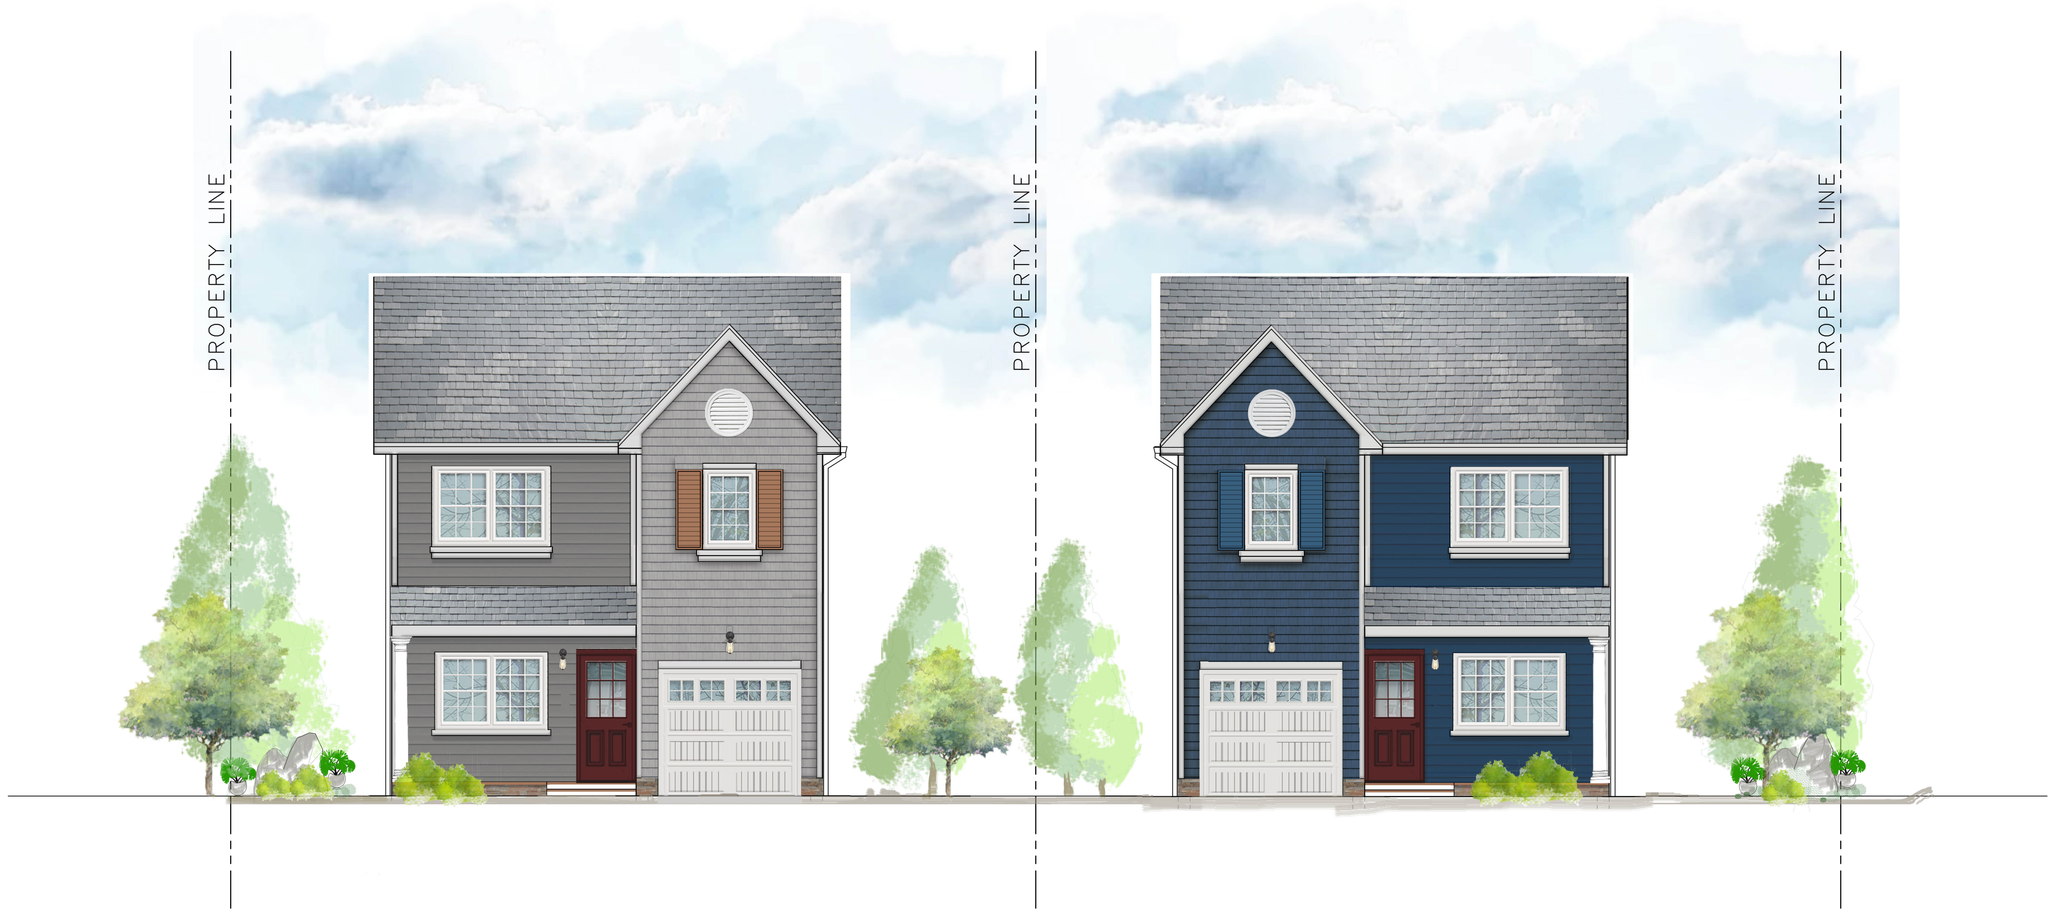

01
A-1
STREET ELEVATION
SCALE: 1/4" = 1'-0"

1758 & 1762 2ND STREET

Located in:
PISCATAWAY, NJ

1824 Route 70
Southampton, NJ 08088
Tel. 609-375-8828
Fax 609-751-9906
mail@RocklandEng.com

ROCKLAND ENGINEERING

REV.	DATE	ISSUE	REMARK

PROJECT NUMBER:

This document is the exclusive property of Rockland Engineering. The document and the information it contains may not be reproduced or used for other than the specific project for which it was prepared without the explicit consent of Rockland Engineering.

SHEET TITLE:
STREET ELEVATION

SHEET NUMBER:	A-3
SCALE:	AS SHOWN
DESIGNED BY:	HM
CHECKED BY:	AR
FILENAME:	
DATE:	11/03/22

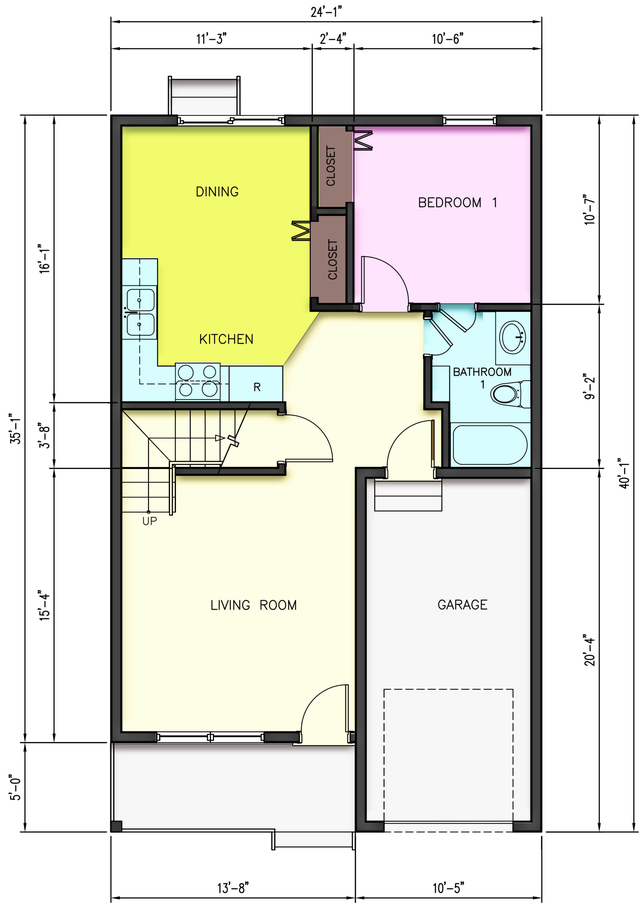

01 A-1 **FIRST FLOOR PLAN**
SCALE: 1/4" = 1'-0"

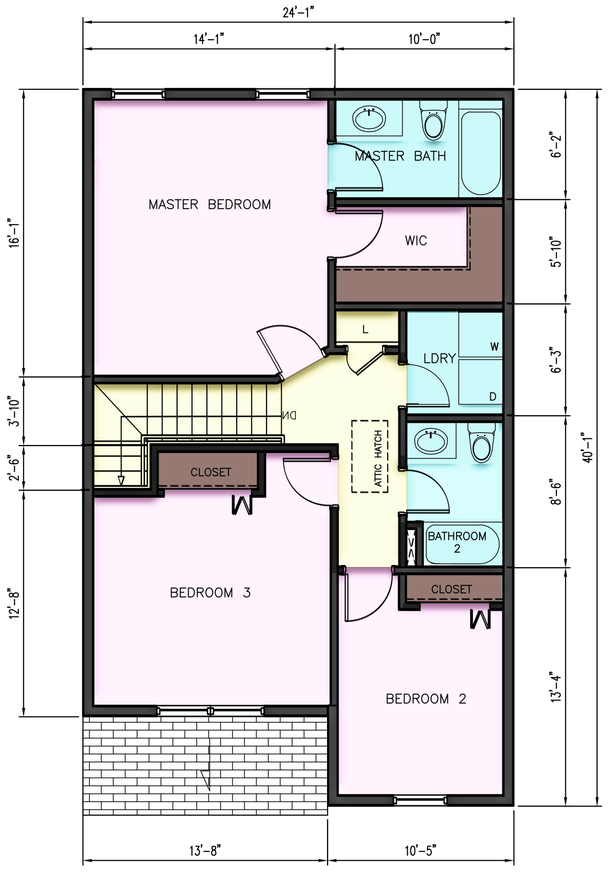

02 A-1 **SECOND FLOOR PLAN**
SCALE: 1/4" = 1'-0"

03 A-1 **FRONT ELEVATION**
SCALE: 1/4" = 1'-0"

06 A-1 **LEFT ELEVATION**
SCALE: 3/16" = 1'-0"

05 A-1 **REAR ELEVATION**
SCALE: 3/16" = 1'-0"

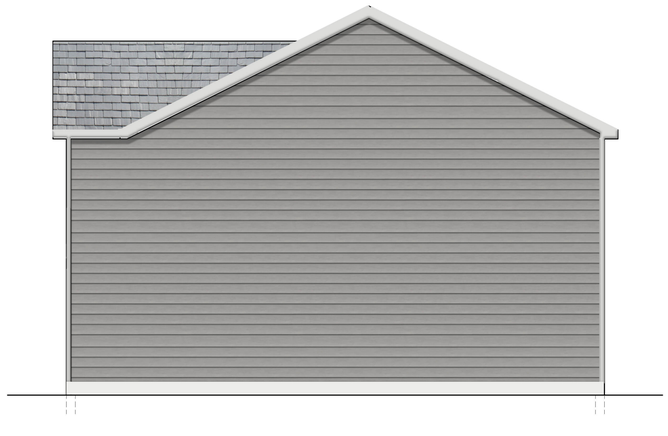

04 A-1 **RIGHT ELEVATION**
SCALE: 3/16" = 1'-0"

1758 2ND STREET

Located in:
PISCATAWAY, NJ

1824 Route 70
Southampton, NJ 08088
Tel. 609-375-8828
Fax 609-751-9906
mail@RocklandEng.com

ROCKLAND ENGINEERING

REV.	DATE	ISSUE	REMARK

PROJECT NUMBER:

This document is the exclusive property of Rockland Engineering. The document and the information it contains may not be reproduced or used for other than the specific project for which it was prepared without the explicit consent of Rockland Engineering.

SHEET TITLE:
COLORED FLOOR PLAN
COLORED ELEVATION

SHEET NUMBER:	A-3
SCALE:	AS SHOWN
DESIGNED BY:	HM
CHECKED BY:	AR
FILENAME:	
DATE:	11/03/22

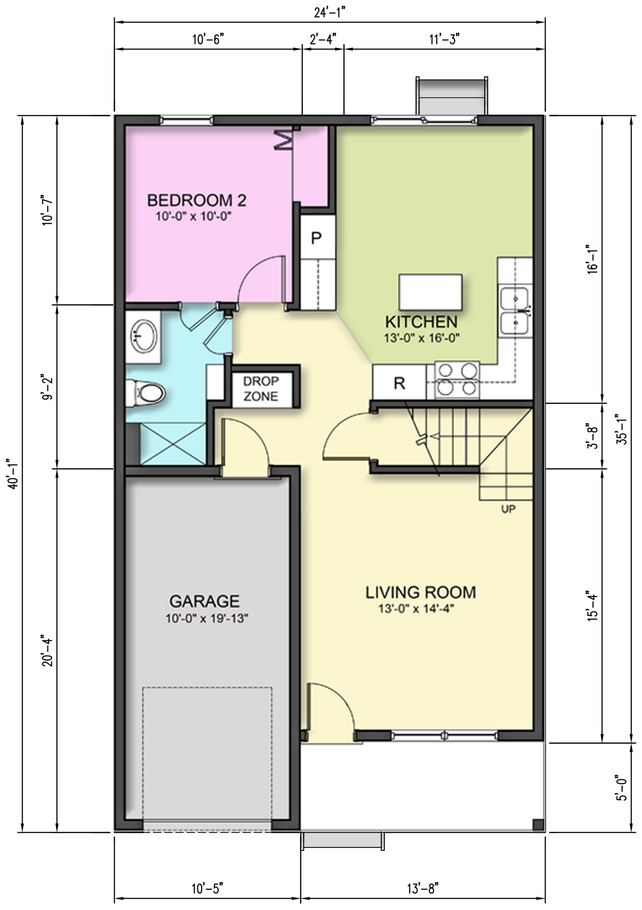

01 A-1 FIRST FLOOR PLAN
SCALE: 1/4" = 1'-0"

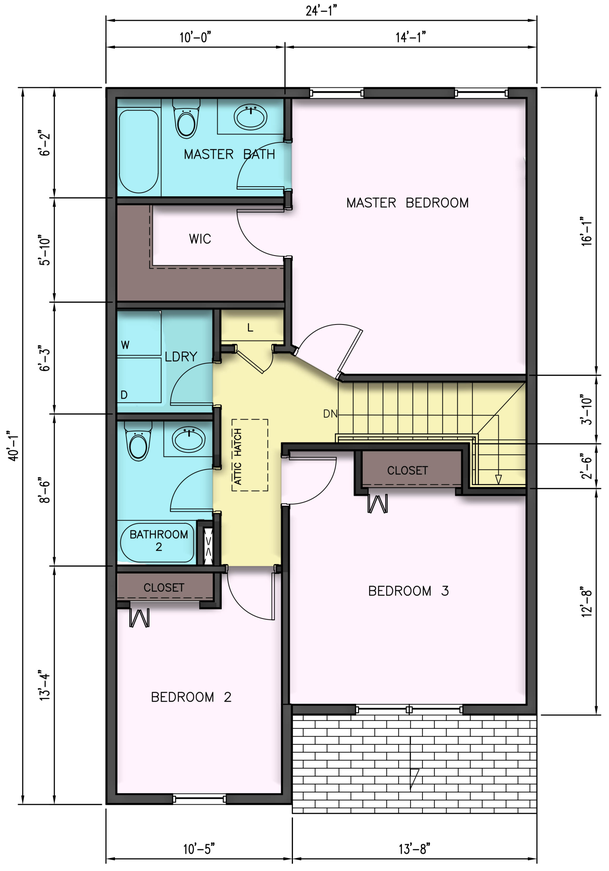

02 A-1 SECOND FLOOR PLAN
SCALE: 1/4" = 1'-0"

03 A-1 FRONT ELEVATION
SCALE: 1/4" = 1'-0"

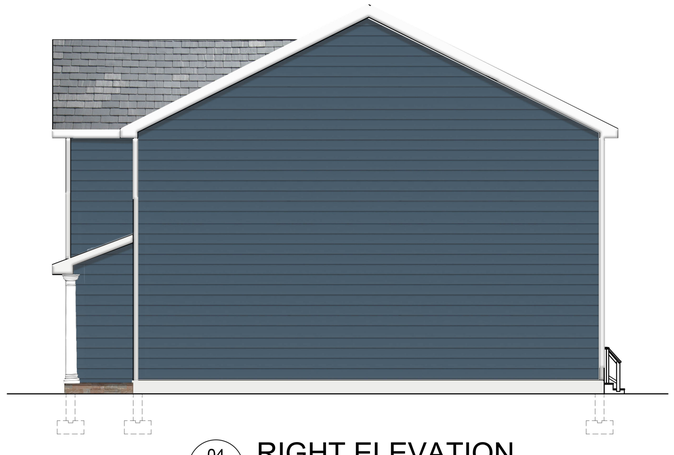

04 A-1 RIGHT ELEVATION
SCALE: 3/16" = 1'-0"

05 A-1 REAR ELEVATION
SCALE: 3/16" = 1'-0"

06 A-1 LEFT ELEVATION
SCALE: 3/16" = 1'-0"

1762 2ND STREET

Located in:
PISCATAWAY, NJ

1824 Route 70
Southampton, NJ 08088
Tel. 609-375-8828
Fax 609-751-9906
mail@RocklandEng.com

ROCKLAND ENGINEERING

REV.	DATE	ISSUE	REMARK

PROJECT NUMBER:

This document is the exclusive property of Rockland Engineering. The document and the information it contains may not be reproduced or used for other than the specific project for which it was prepared without the explicit consent of Rockland Engineering.

SHEET TITLE:
COLORED FLOOR PLAN
COLORED ELEVATION

SHEET NUMBER:	A-3
SCALE:	AS SHOWN
DESIGNED BY:	HM
CHECKED BY:	AR
FILENAME:	
DATE:	11/03/22